


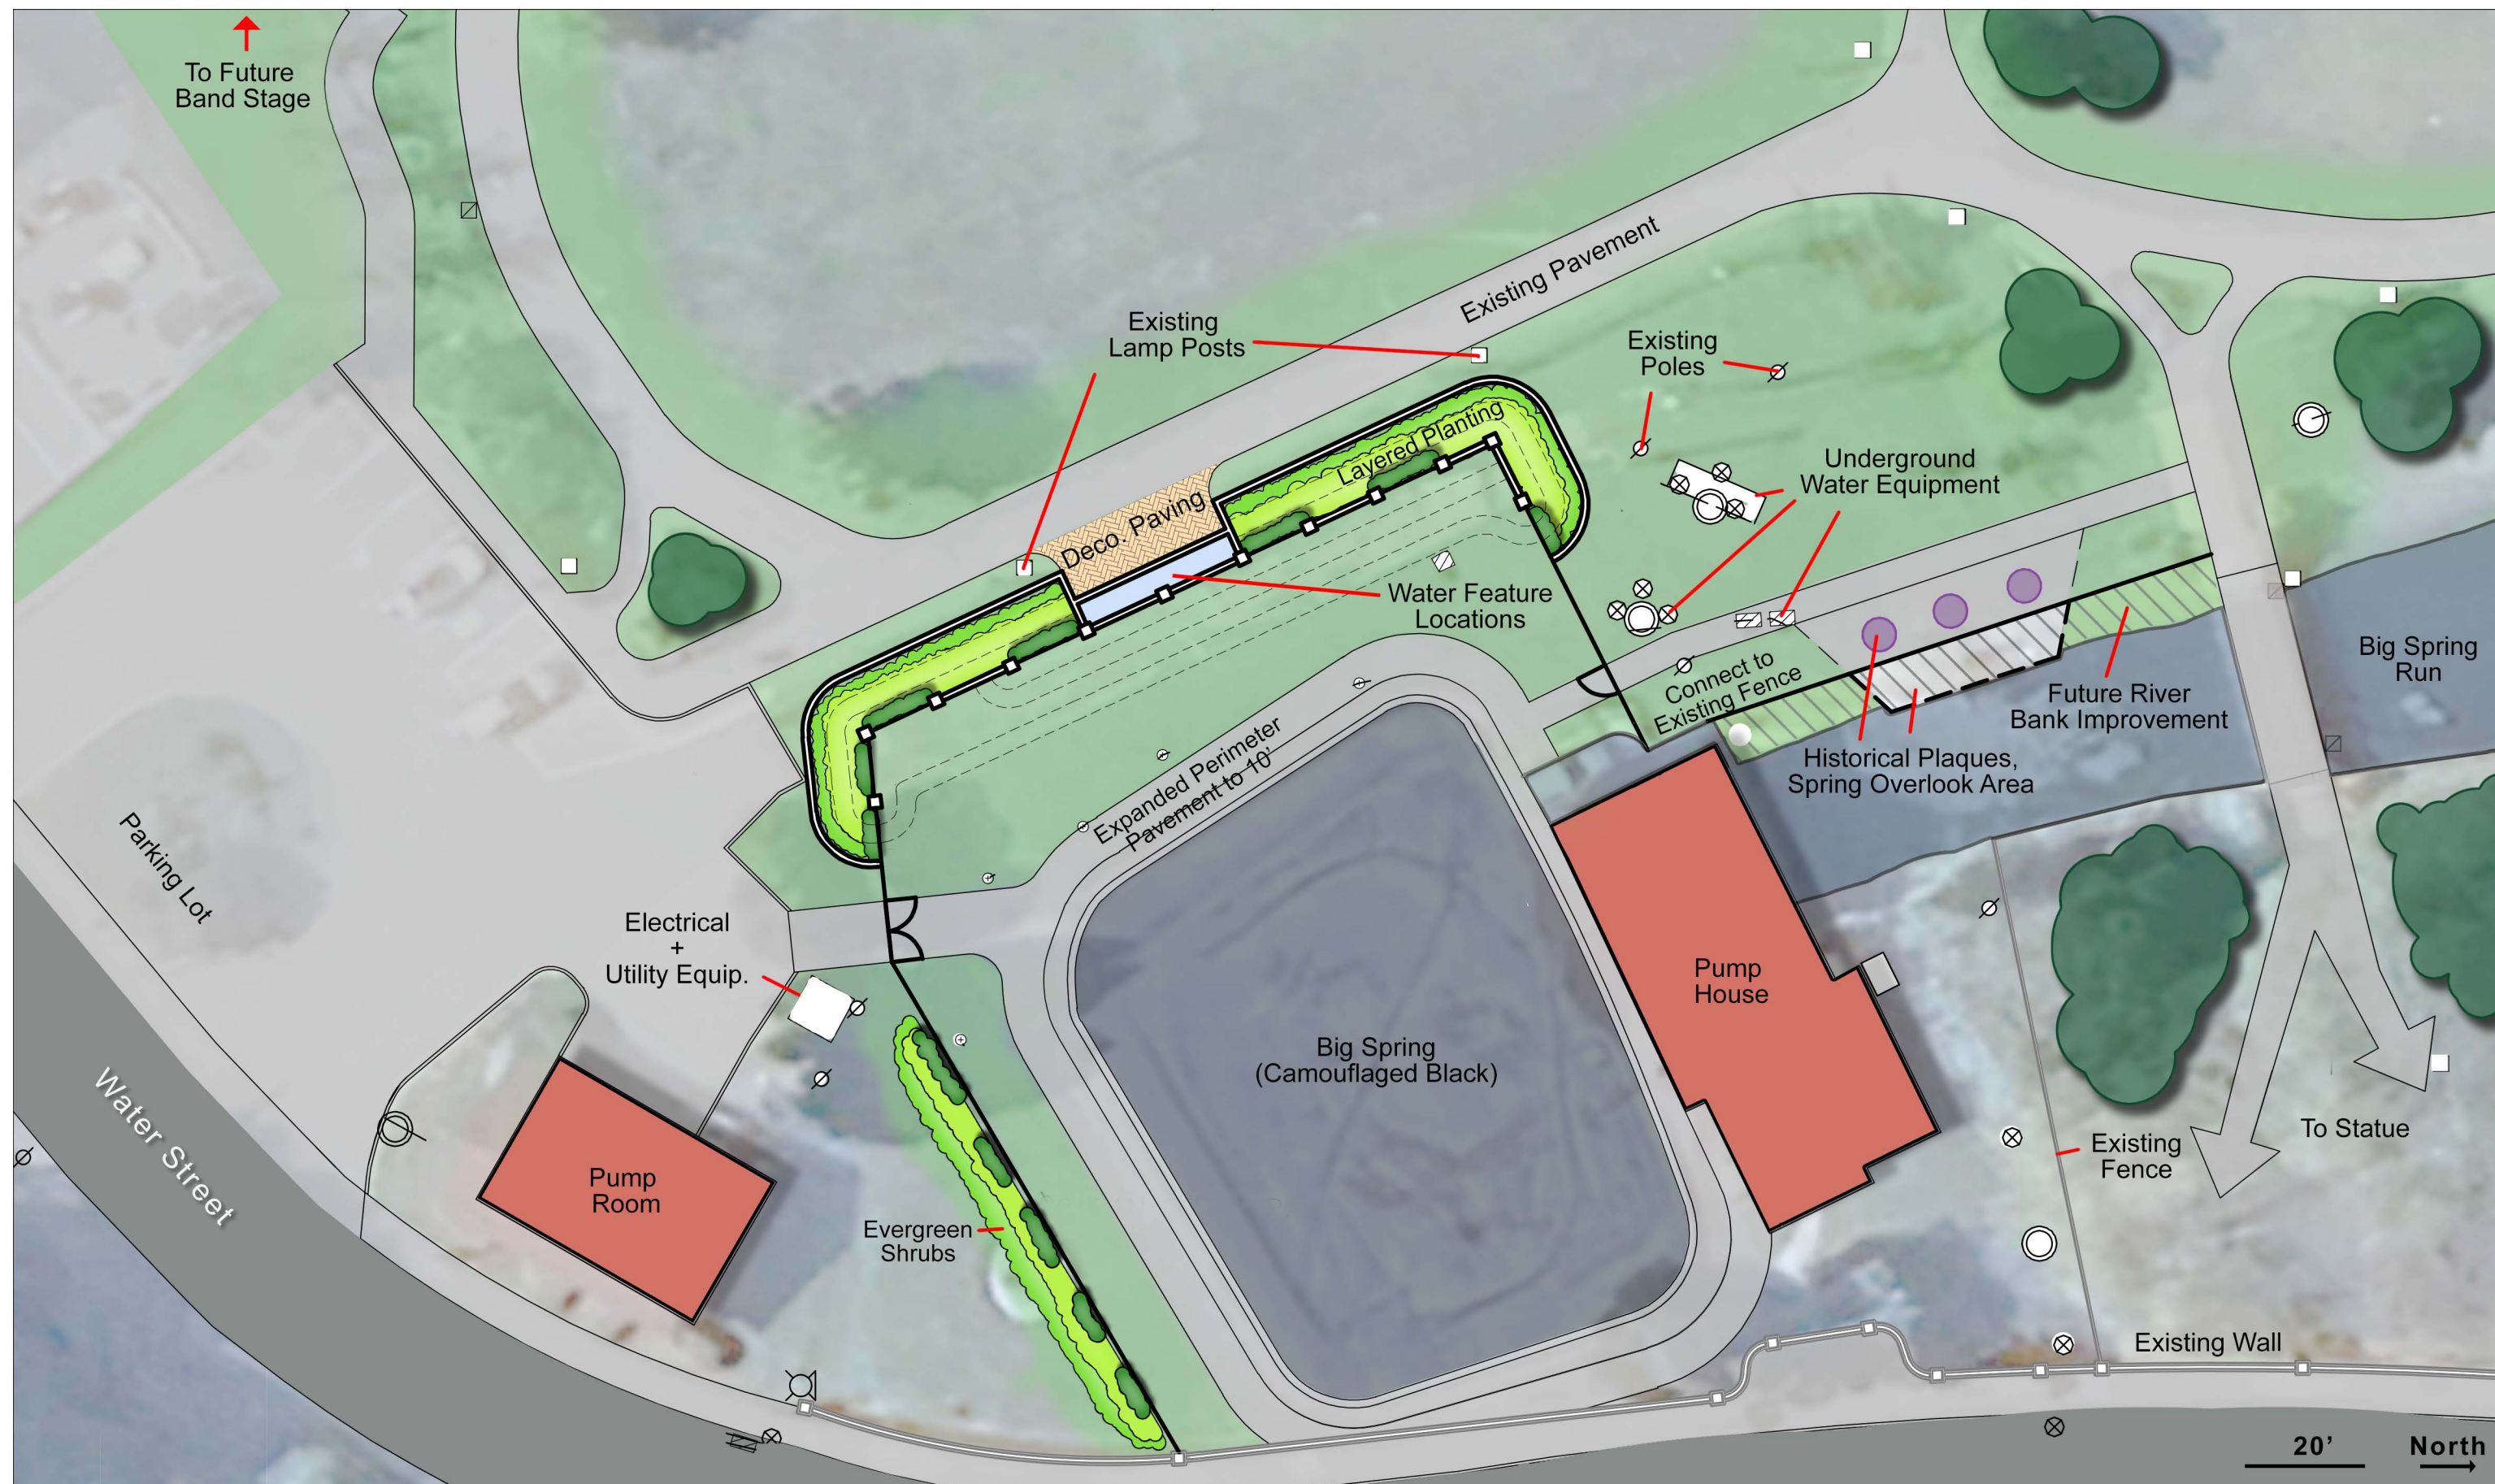

Talleyrand Park Big Spring Landscape
Conceptual Study - Site Plan Diagram